Work of Providing & Laying of 300mm dia RCC NP3 line and construction of New Manholes in 1st Main from Sub line to 1st Cross, Valmikinagar, Chamarajapet, NP3/SW pipe line linking to 600 mm dia Sub line coming under Chamarajapet Service station under AEESW-2 sub division.

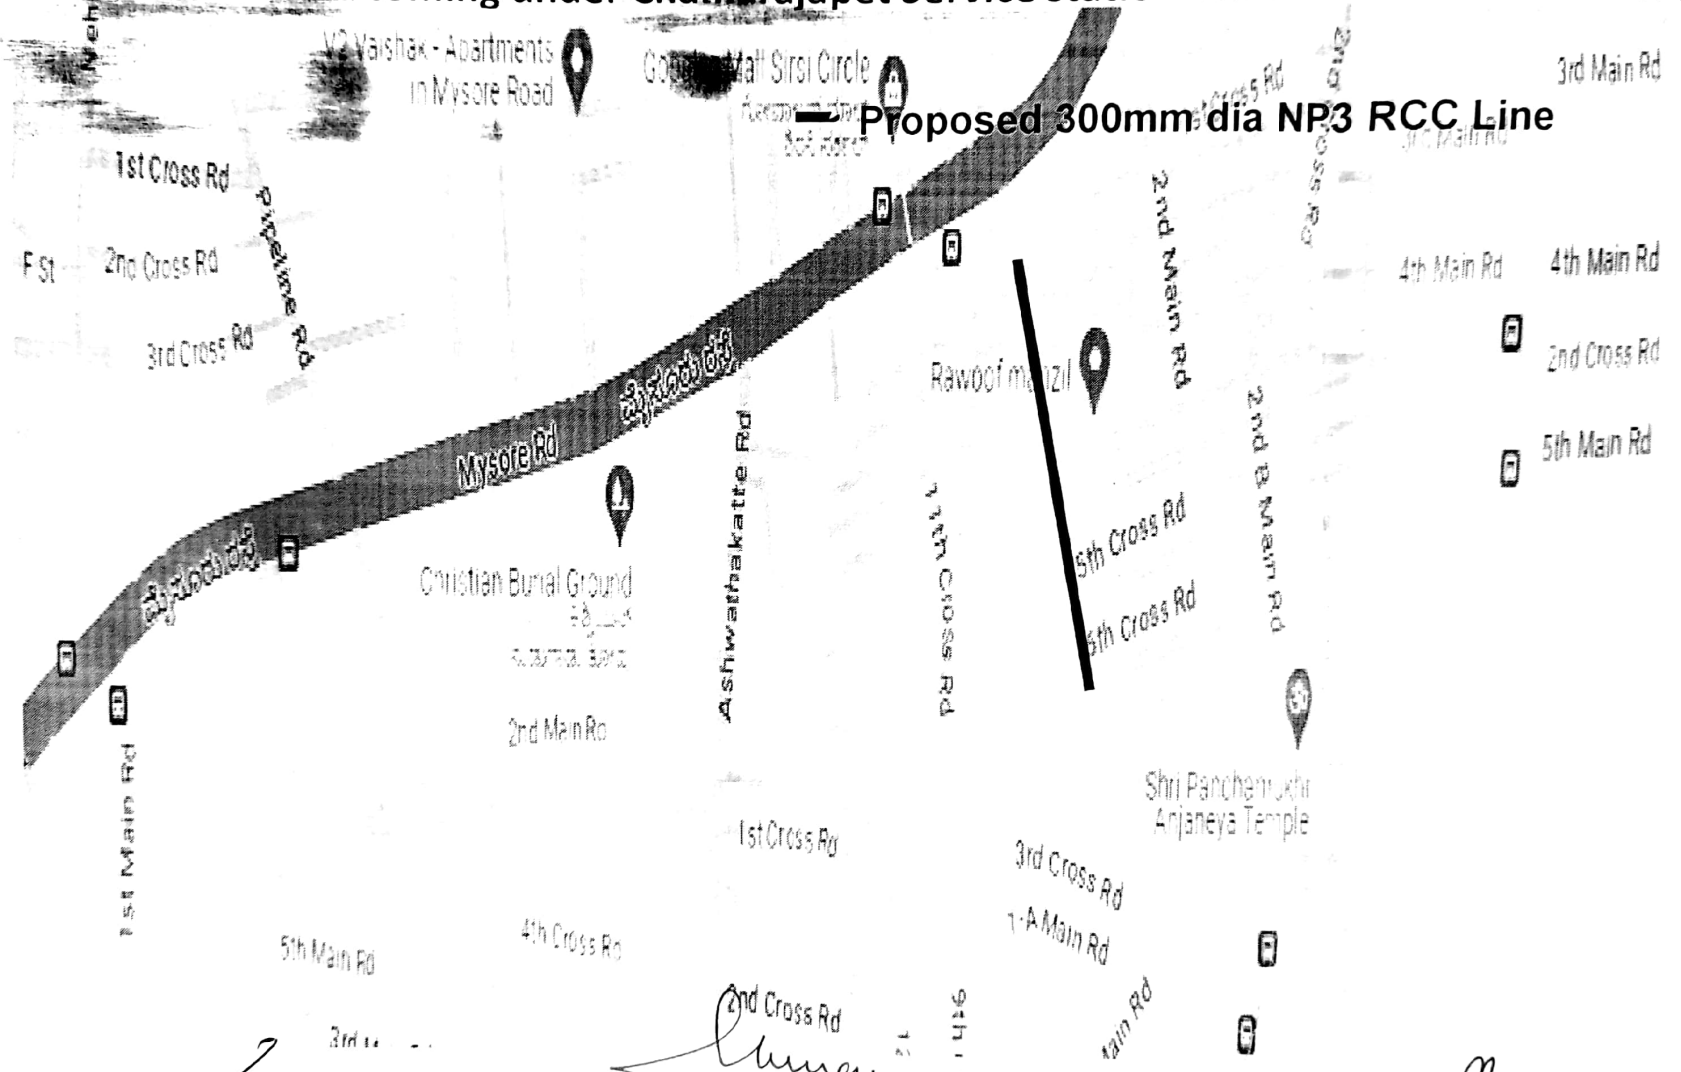

AE CPET

AEESW-2

EESW-1

Scanned with OKEN Scanner